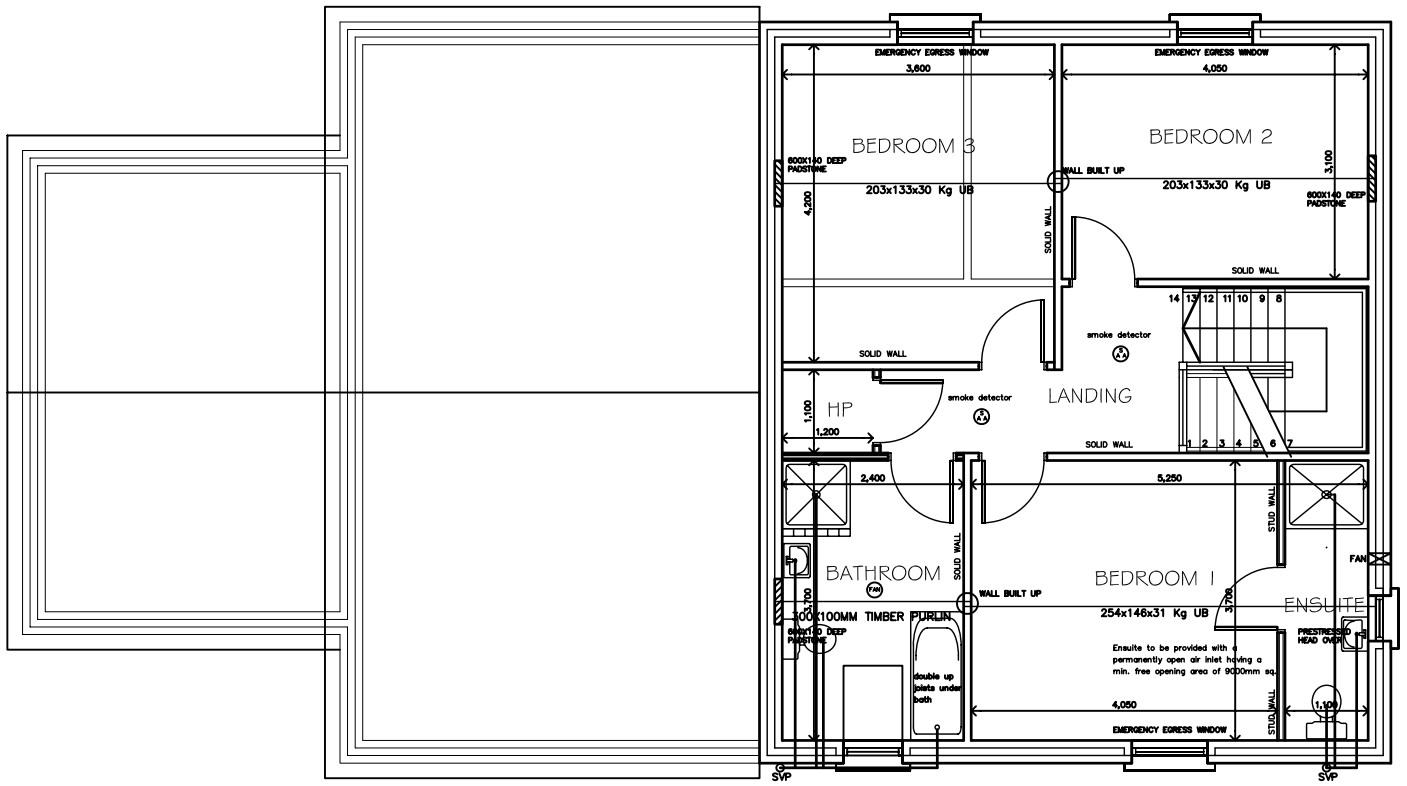

....first floor plan

Planning amendments	July 2006	b
Planning amendments	April 2006	a

....david haire
architectural design

46 avenue rd lurgan bt66 7bd
T: 38 344322 M: 07900 278696
email : info@davidhaire.co.uk

title
proposed split level dwelling
100m west of 26 Donacloney Road, Blackskull
for maldag developments

project
first floor plan

1:100	**scale**
Aug 05	**date**
05-125-03	**dwg**