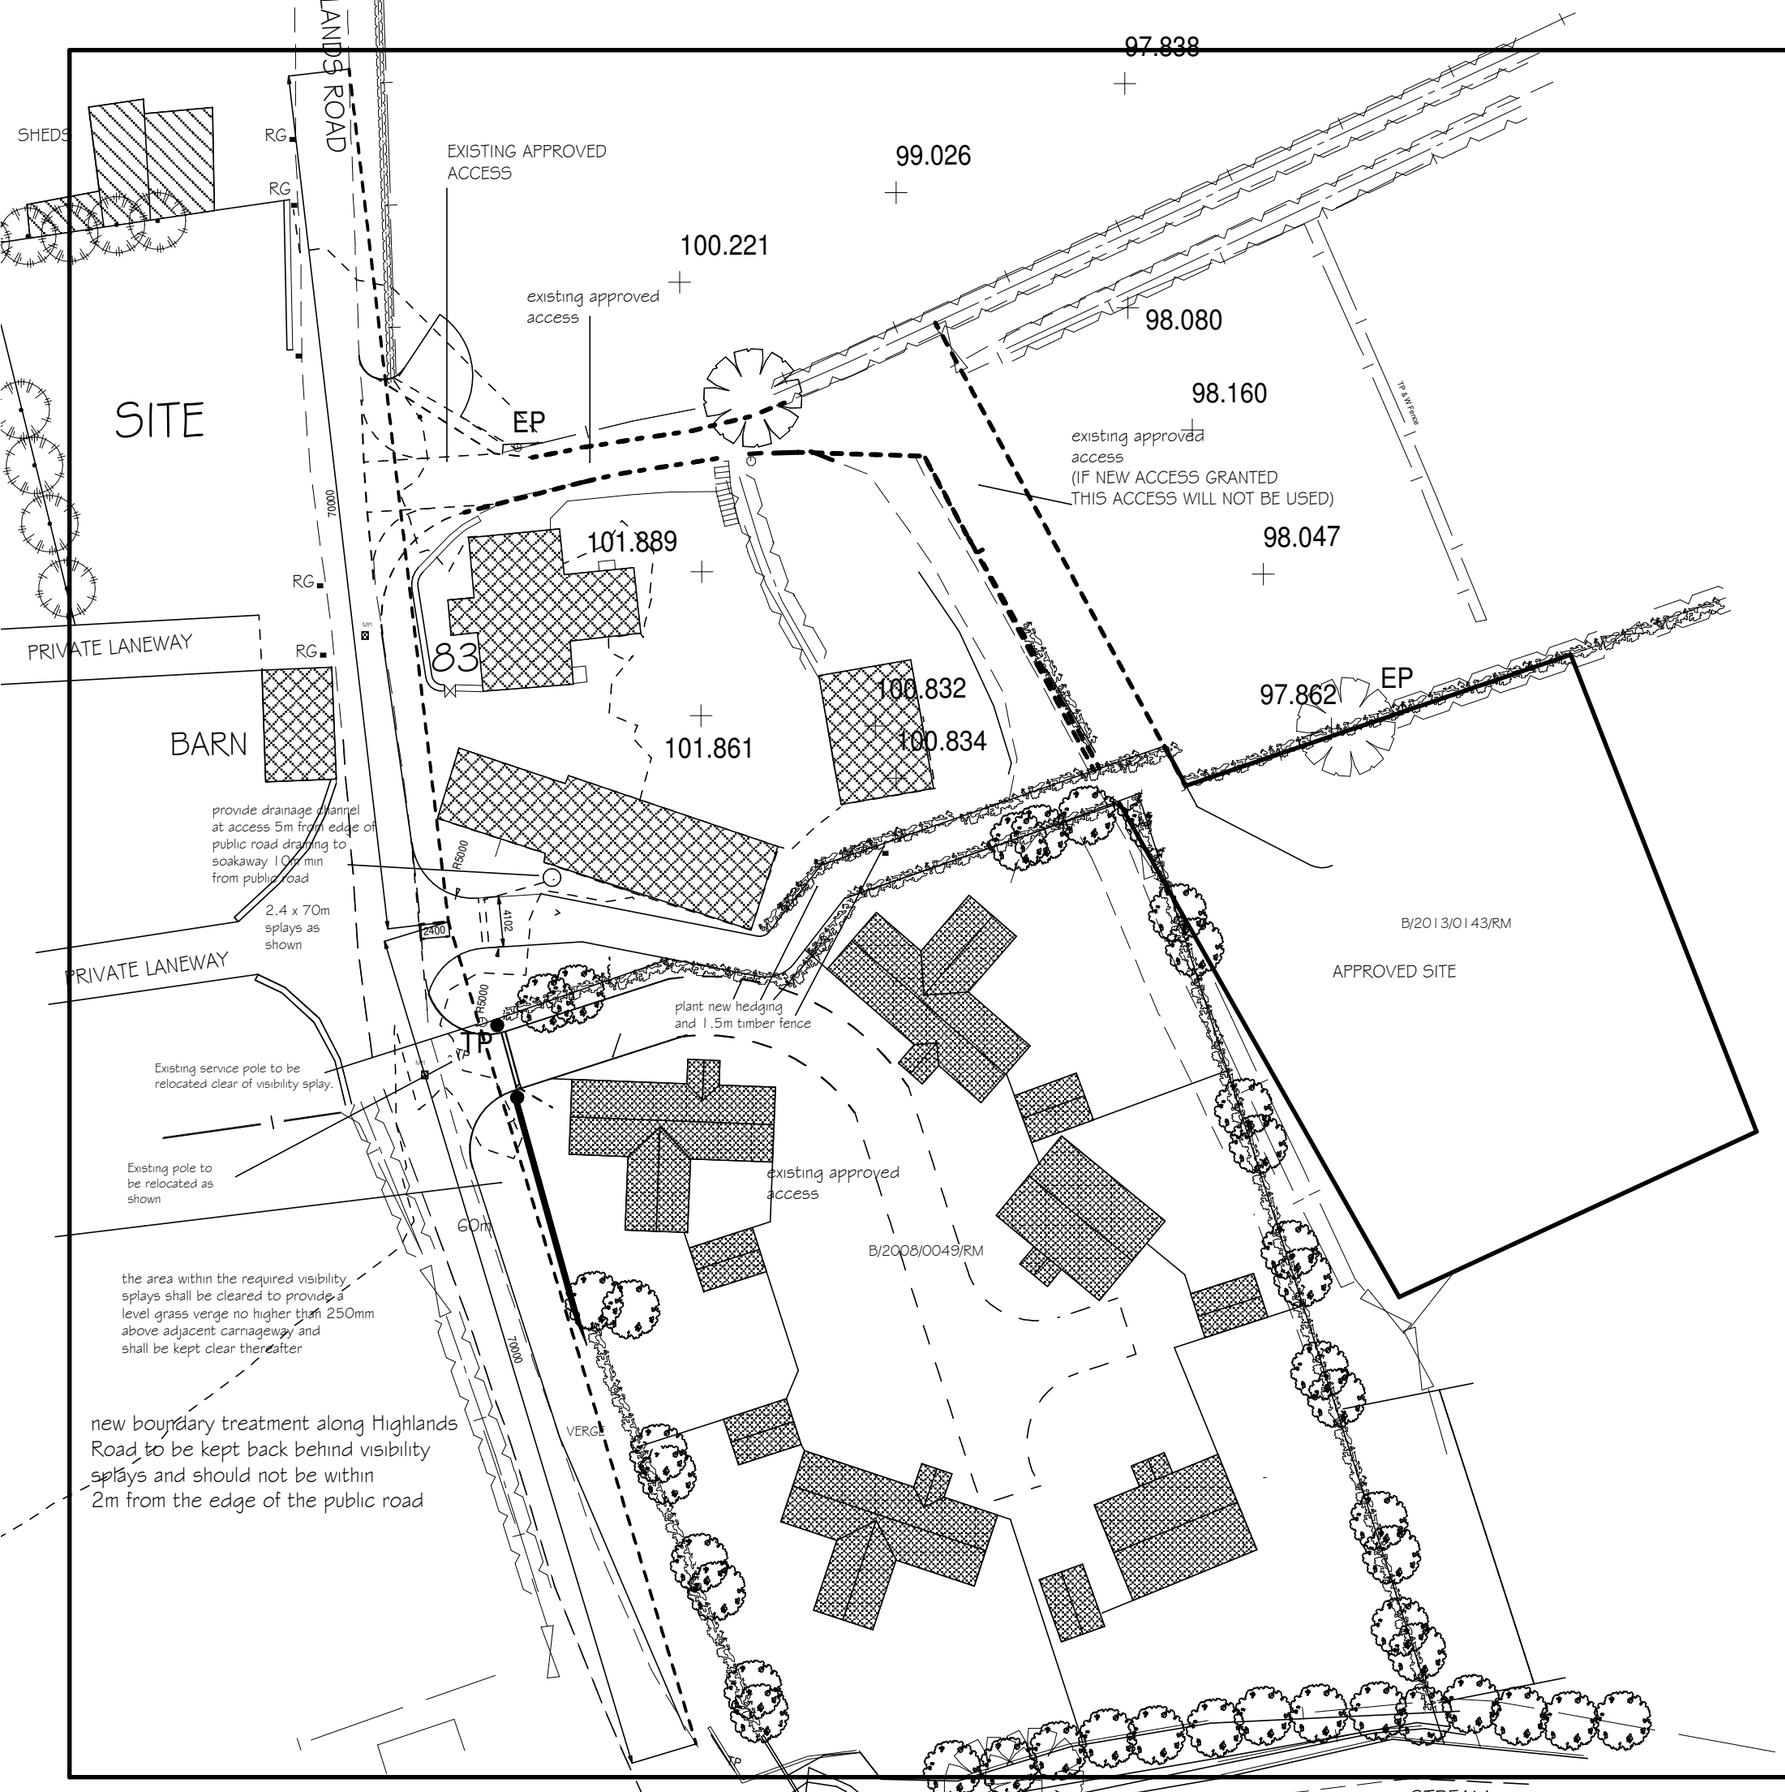

THE NEW ACCESS IS REQUIRED
FOR MORTGAGE PURPOSES AS
LENDERS WILL NOT APPROVE
A MORTGAGE ON THE EXISTING APPROVED
SITE AS THE ACCESS IS
VIA THE EXISTING FARM YARD

CREATING THE PROPOSED ACCESS
PROTECTS THE AMENITY TO NUMBER
83 HIGHLANDS ROAD

PLANNING DRAWINGS

PROJECT NO:- 12	DRAWING NO:- PL01
DRAWING TITLE:- PROPOSED PLANS	
SCALE:- 1:500	DATE:- DEC 18
DRAWN BY:- -	PLANNING REF:- / BUILDING CONTROL REF:-

PROJECT TITLE:

PROPOSED HOUSING ADJ TO
83 HIGHLANDS ROAD
LIMAVADY FOR
MR G.ALCORN

ARCHITECTURAL SERVICES

3A KELDON COURT
17 LINENHALL ST
LIMAVADY, BT490HQ
N.IRELAND

MOB:- 07891559464
EMAIL:- at5050architecture@live.com
WEB:- www.5050architecture.com